This is to certify that on 2-12-02 I made an accurate field survey of the premises shown hereon; that all improvements known or visible are shown hereon; that there are no encroachments by improvements either from adjoining premises, or from subject premises upon adjoining premises, other than as shown hereon. A. G. Harocopos

NOTE: THIS LOT APPEARS TO BE IN HUD FLOOD ZONE C AS SHOWN ON HUD COMMUNITY PANEL NUMBERS 510035 - 0119 B

NOTE: This survey has been prepared without the benefit of title report and does not therefore necessarily indicate all encumbrances on the property.

COMMONWEALTH OF VIRGINIA
A. G. HAROCOPOS
CERTIFICATE No.
54-17-3(a)1028
A. G. Harocopos
2-12-02
CERTIFIED LAND SURVEYOR

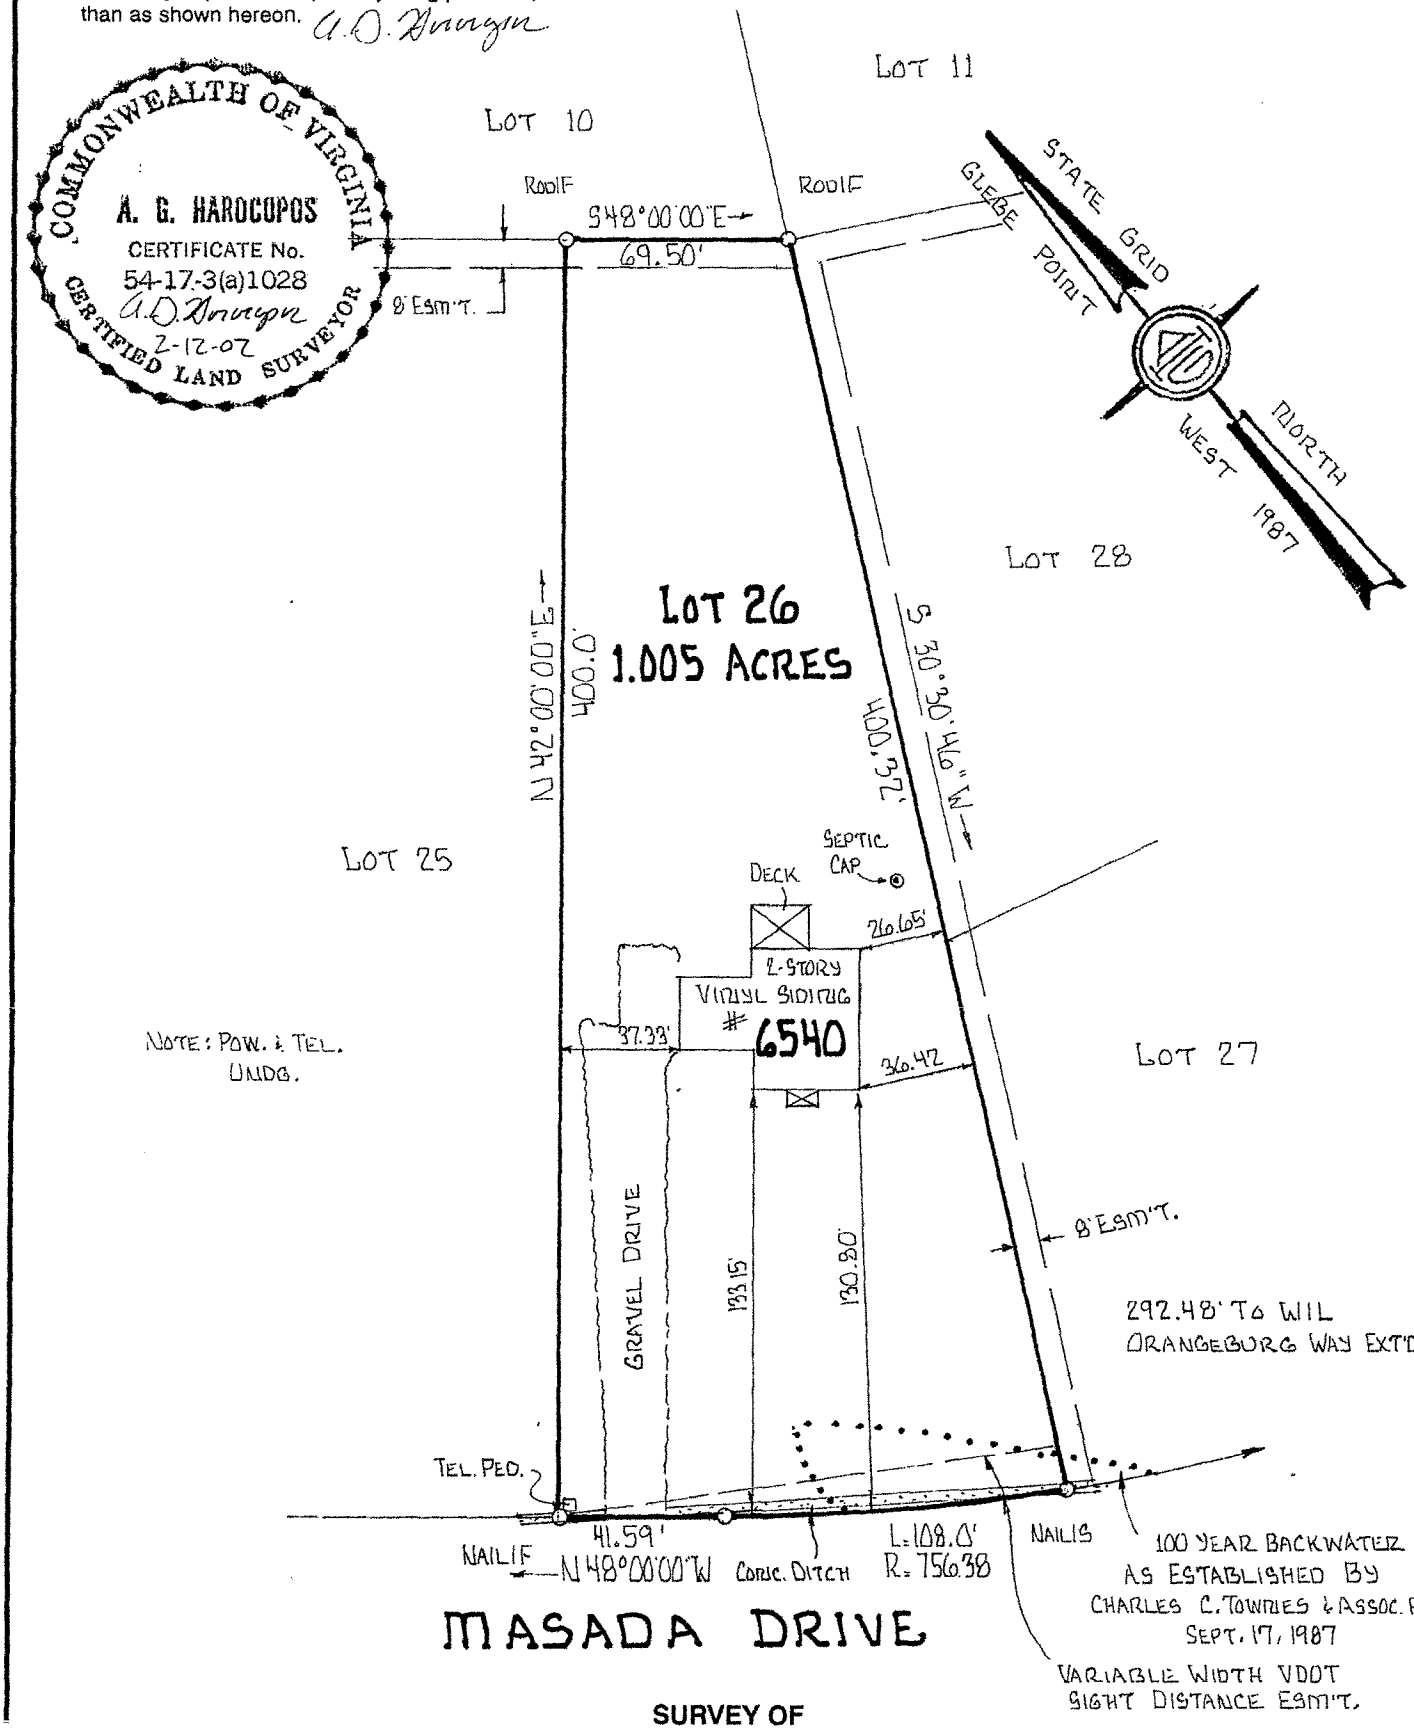

SURVEY OF